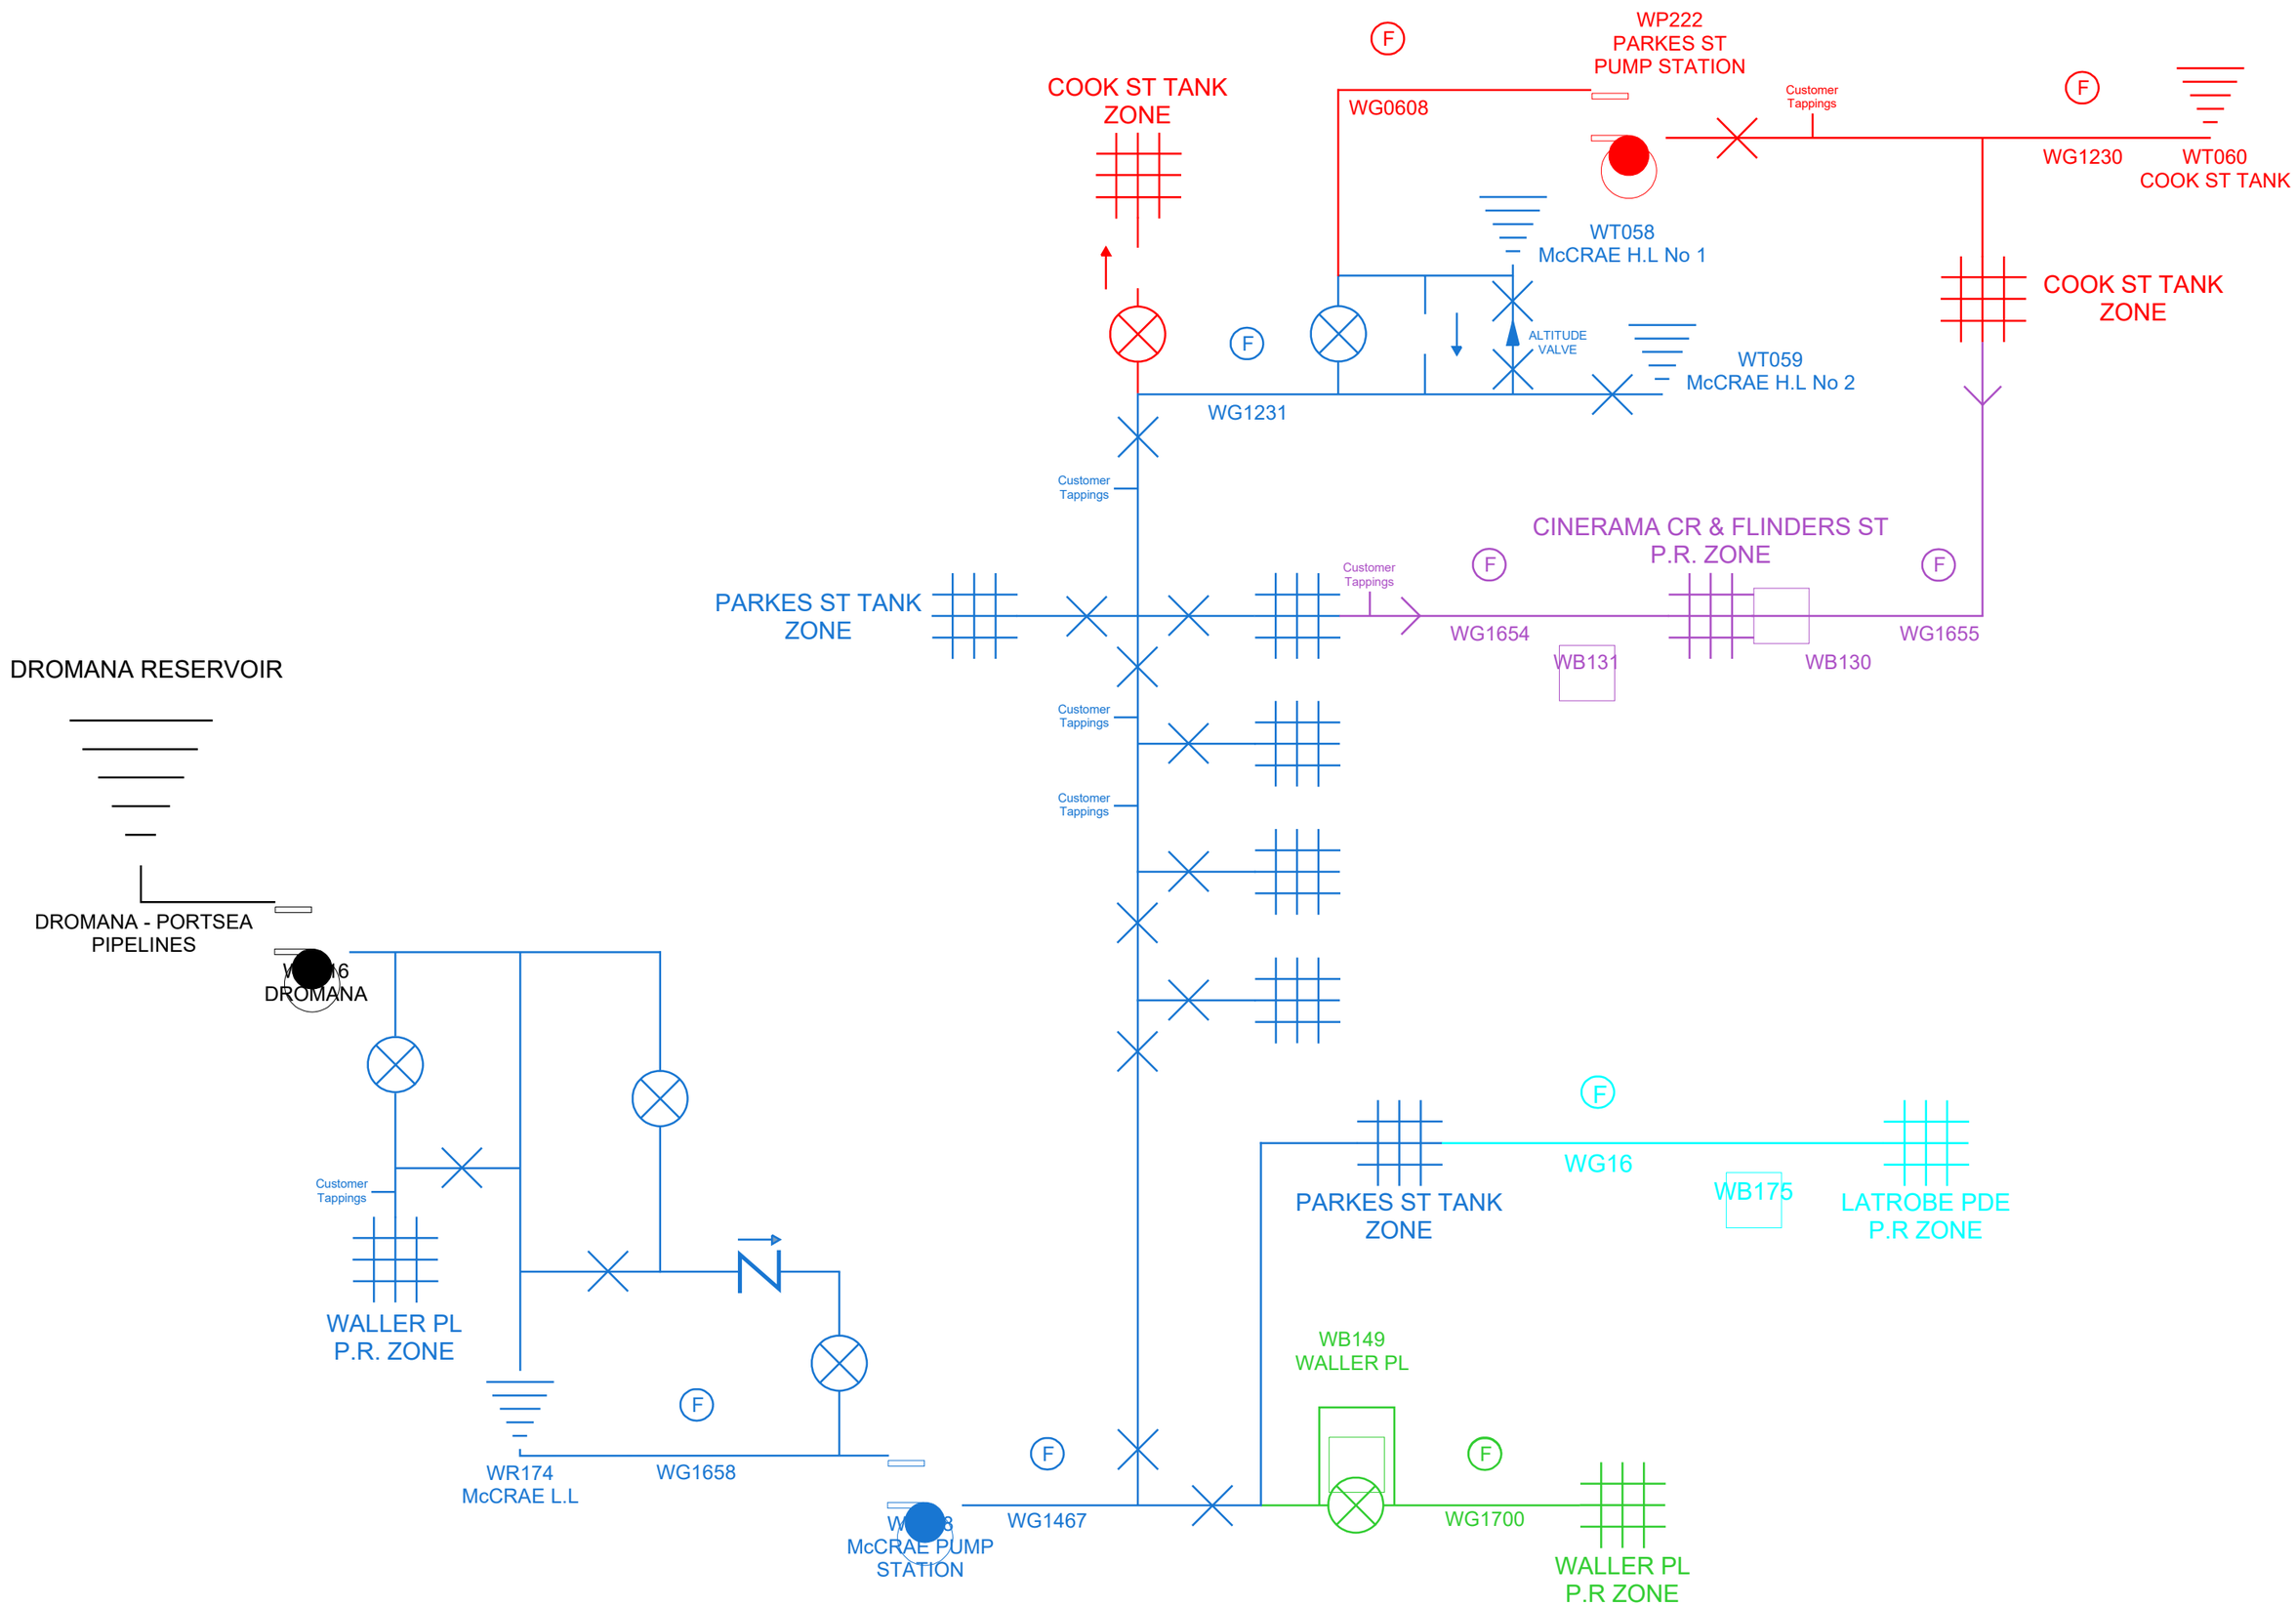
WP222
PARKES ST
PUMP STATION
COOK ST TANK
ZONE
WG0608
Customer
Tappings
WG1230
WT060
COOK ST TANK
WT058
McCRAE H.L No 1
COOK ST TANK
ZONE
ALTITUDE
VALVE
WT059
McCRAE H.L No 2
WG1231
Customer
Tappings
CINERAMA CR & FLINDERS ST
P.R. ZONE
PARKES ST TANK
ZONE
Customer
Tappings
WG1654
WB131
WB130
WG1655
DROMANA RESERVOIR
Customer
Tappings
Customer
Tappings
DROMANA - PORTSEA
PIPELINES
DROMANA
WG16
PARKES ST TANK
ZONE
WB175
LATROBE PDE
P.R ZONE
Customer
Tappings
WALLER PL
P.R. ZONE
WB149
WALLER PL
WR174
McCRAE L.L
WG1658
WG1467
McCRAE PUMP
STATION
WG1700
WALLER PL
P.R ZONE